

#REZ-2026-0035

BILL NO. Z-26-09-04

ZONING MAP ORDINANCE NO. Z- 23-26

**AN ORDINANCE amending the City of Fort Wayne  
Zoning Map No. M-02 (Sec. 11 of Wayne Township)**

BE IT ORDAINED BY THE COMMON COUNCIL OF THE CITY OF FORT WAYNE,  
INDIANA:

SECTION 1. That the area described as follows is hereby designated an I1 (Limited  
Industrial) District under the terms of Chapter 157 Title XV of the Code of the City of Fort  
Wayne, Indiana:


| Subdivision Name                                               | Legal Description                                                                              | Parcel Number            |
|----------------------------------------------------------------|------------------------------------------------------------------------------------------------|--------------------------|
| HAMILTONS 5TH ADD.                                             | N 8IN & SP ON NORTH LOT 1<br>HAMILTONS 5TH ADD                                                 | 02-12-11-276-001.000-074 |
| HAMILTONS 5TH ADD.                                             | Hamiltons 5th Addition Lot E Ex<br>202.27' & Lots 2 thru 6 & Lot 1<br>Ex N 8' & Space Adj on S | 02-12-11-276-002.000-074 |
| HAMILTONS 5TH ADD.                                             | Hamiltons 5th Addition E<br>202.27' Lot E                                                      | 02-12-11-276-002.001-074 |
| HAMILTONS 2ND ADD.,<br>PLAT OF LOTS 33 THRU 54<br>& 69 THRU 90 | S 1/2 Lot 53 & Lot 54 Hamiltons<br>2nd Add & 1/2 vacated alley<br>adjoining on E               | 02-12-11-278-001.000-074 |
| HAMILTONS 2ND ADD.,<br>PLAT OF LOTS 33 THRU 54<br>& 69 THRU 90 | LOTS 48 THRU 52 & N 1/2 LOT<br>53 & LOTS 72 THRU 75<br>HAMILTONS 2ND ADD & VAC<br>ALLEYS       | 02-12-11-278-004.000-074 |

and the symbols of the City of Fort Wayne Zoning Map No. M-02 (Sec. 11 of Wayne  
Township), as established by Section 157.082 of Title XV of the Code of the City of Fort  
Wayne, Indiana is hereby changed accordingly.

SECTION 2. If a written commitment is a condition of the Plan Commission's  
recommendation for the adoption of the rezoning, or if a written commitment is modified and  
approved by the Common Council as part of the zone map amendment, that written

1 commitment is hereby approved and is hereby incorporated by reference.  
2  
3

4 SECTION 3. That this Ordinance shall be in full force and effect from and after its  
5 passage and approval by the Mayor.  
6

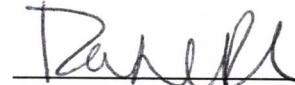7   
Council Member

8 APPROVED AS TO FORM AND LEGALITY:

9   
10 Malak Heiny, City Attorney  
11  
12  
13  
14  
15  
16  
17  
18  
19  
20  
21  
22  
23  
24  
25  
26  
27  
28  
29  
30

**City of Fort Wayne Common Council**  
**DIGEST SHEET**

---

**Department of Planning Services**

Title of Ordinance: Zoning Map Amendment  
Case Number: REZ-2026-0035  
Bill Number: Z-26-09-04  
Council District: 6- Rohli Booker

---

Introduction Date: September 8, 2026

Plan Commission  
Public Hearing Date: August 10, 2026

Next Council Action: Ordinance will return to Council after recommendation by the Plan Commission

---

Synopsis of Ordinance: To rezone 4.4 acres of qualifying parcels within the focus area from I2/General Commercial to I1/Limited Industrial

Location: 1601, 1609, and 1717 S Calhoun St, and 131 and 136 Murray St

Reason for Request: Rezone properties to I1/Limited Industrial, implementing the recommendations of Southeast Strategy and Packard 2030 Plan.

Applicant: Proactive Rezoning Work Group

Property Owners: Various – See File

---


Related Petitions: REZ-2026-0032, REZ-2026-0033, and REZ-2026-0034

---

Effect of Passage: Properties will be rezoned to the I1/Limited Industrial zoning district, either bringing the existing use into compliance with the zoning ordinance or enhancing compatibility with surrounding uses. This proactive rezoning fulfills recommendations of the Southeast Strategy and Packard 2030 Plan. to enhance and preserve existing neighborhood character, and encourage new urban scaled, pedestrian oriented land uses.


Effect of Non-Passage: Properties will remain zoned I2/General Commercial, a zoning district found to be ill-matched to the existing land use and/or incompatible with surrounding uses and the character of the corridor.

**Proactive Rezoning Initiative: South Calhoun Street**

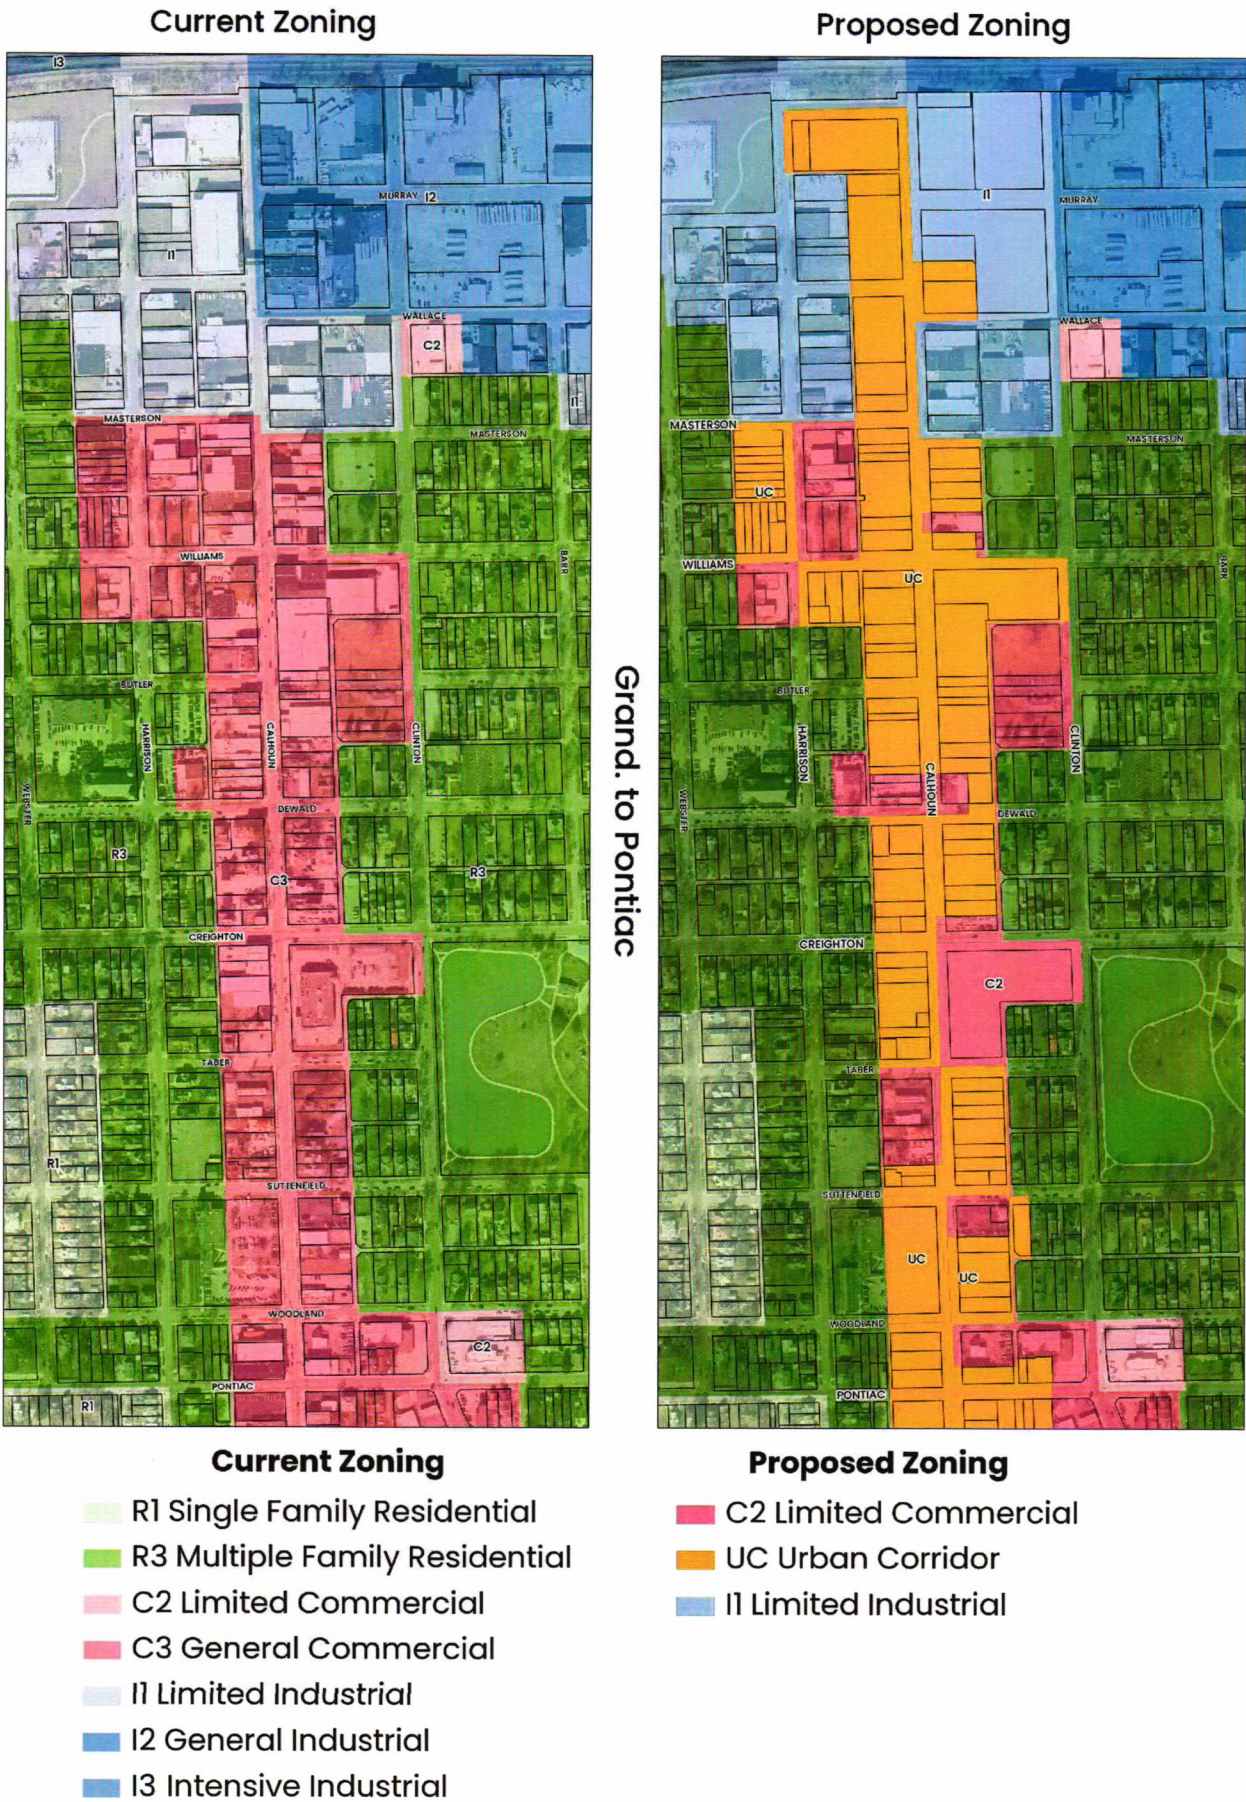


# Proactive Rezoning Initiative: South Calhoun Street

Current Zoning

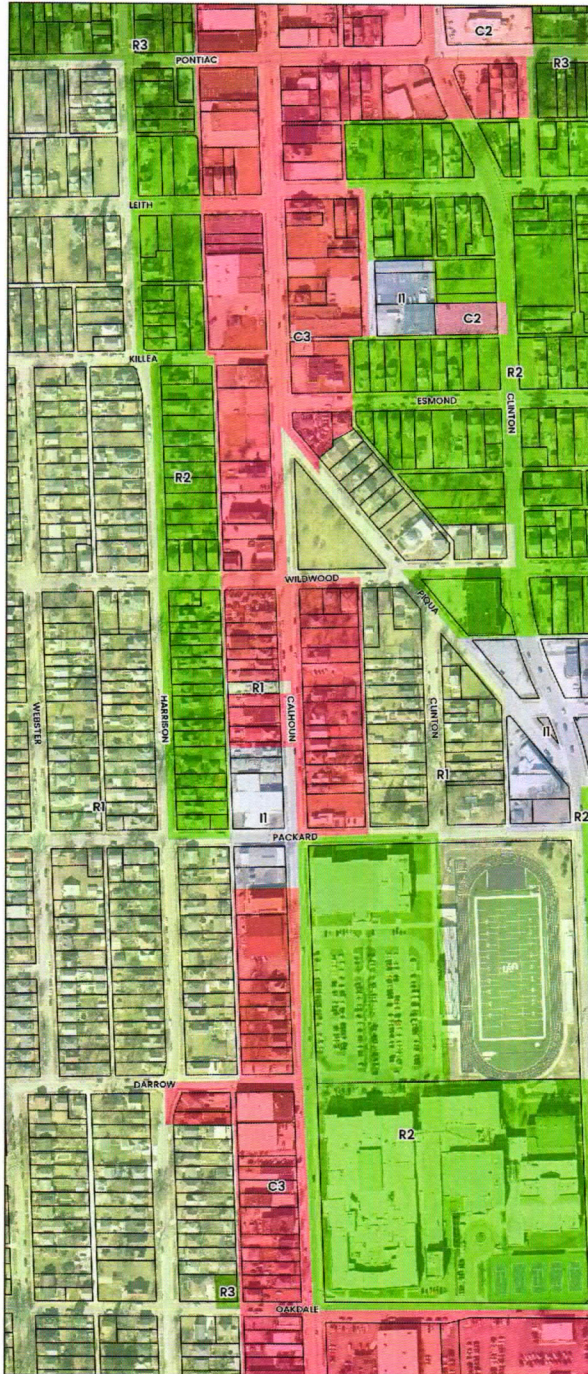

Proposed Zoning

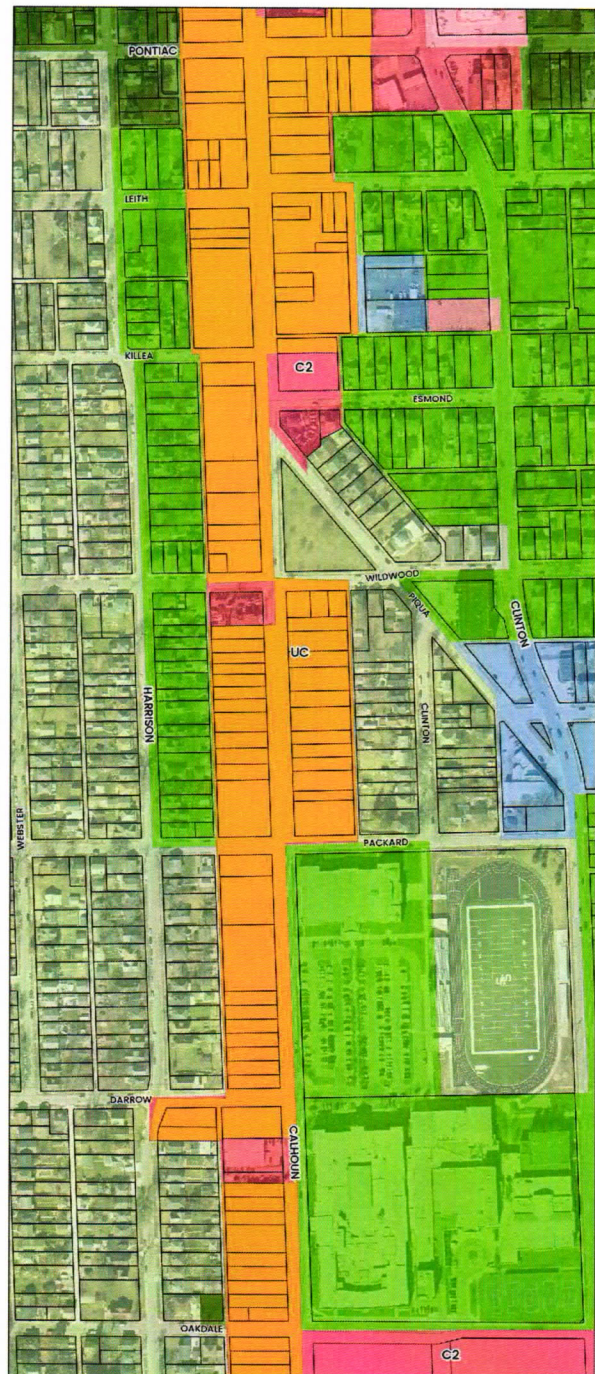

Pontiac to Oakdale

Current Zoning


- R1 Single Family Residential
- R2 Two Family Residential
- R3 Multiple Family Residential
- C2 Limited Commercial
- C3 General Commercial
- II Limited Industrial

Proposed Zoning

- C2 Limited Commercial
- UC Urban Corridor

# Proactive Rezoning Initiative: South Calhoun Street


Current Zoning

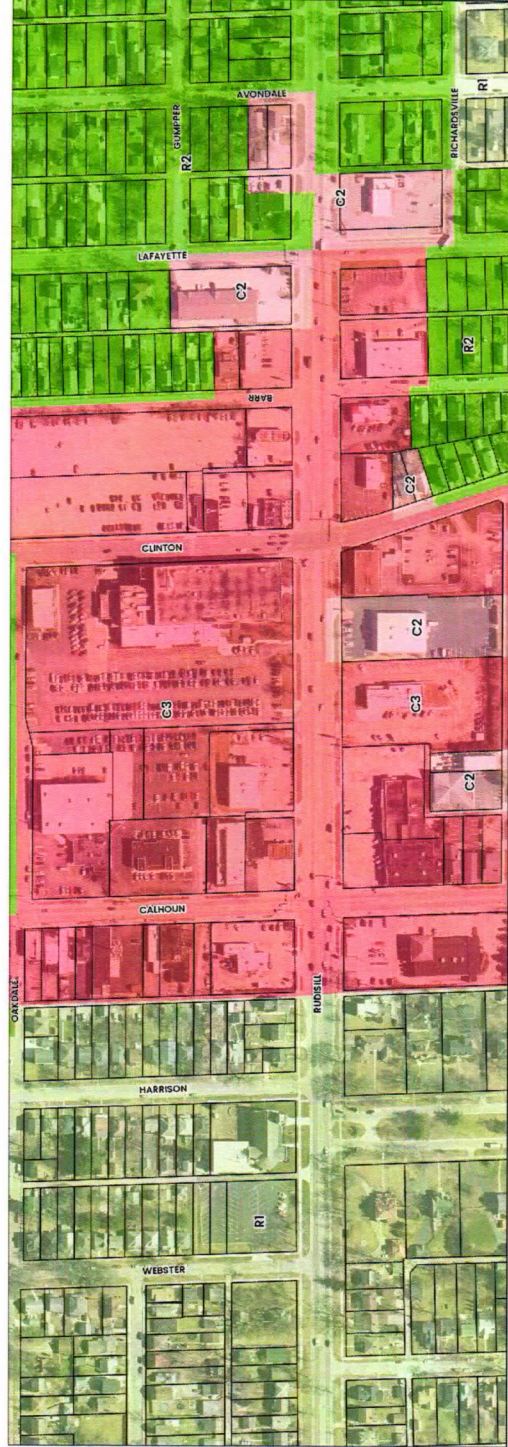

- Current Zoning**
- R1 Single Family Residential
  - R2 Two Family Residential
  - R3 Multiple Family Residential
  - C2 Limited Commercial
  - C3 General Commercial

## Calhoun & Rudisill

Proposed Zoning

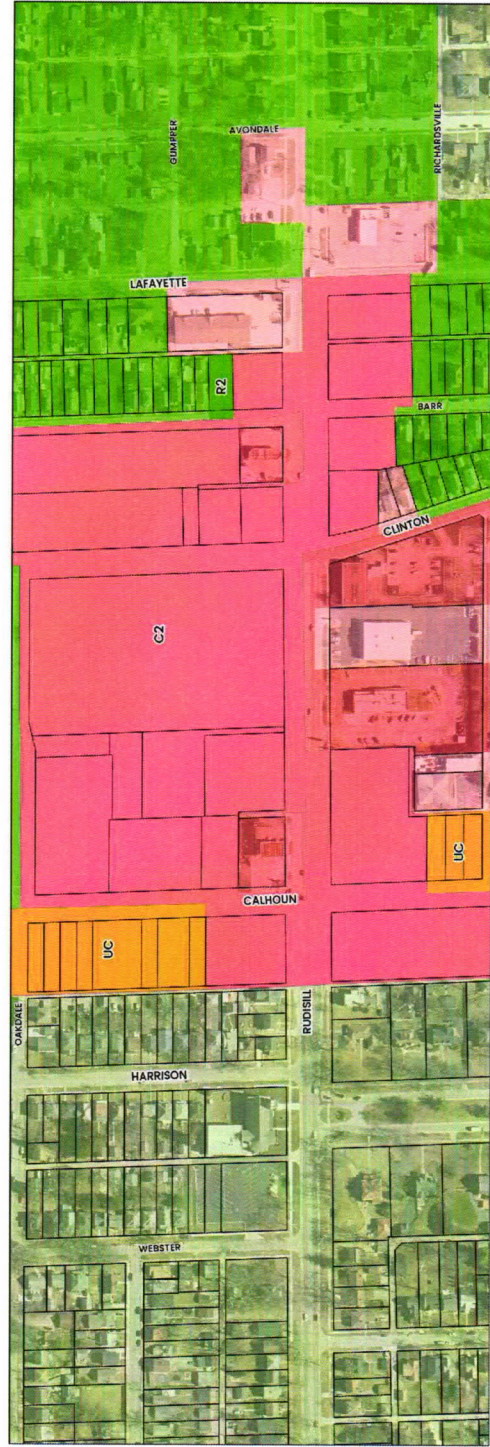

- Proposed Zoning**
- C2 Limited Commercial
  - UC Urban Corridor
  - R2 Two Family Residential



# DPS Plan Commission Rezoning Petition Application

Page 1 of 1

## Applicant

Applicant Name: Russell Garriott

Address: 200 E. Berry Street, Suite 320 City: Fort Wayne State: IN Zip: 46802

Email (type or print): russell.garriott@cityoffortwayne.org Phone: 260-427-2138

## Property Ownership

☐ Same as applicant

Owner Name: \_\_\_\_\_

Address: \_\_\_\_\_ City: \_\_\_\_\_ State: \_\_\_\_\_ Zip: \_\_\_\_\_

Email (type or print): \_\_\_\_\_ Phone: \_\_\_\_\_

## Primary Contact Person

☒ Same as applicant

*All staff correspondence will be sent only to the designated primary contact person*

Primary Contact: \_\_\_\_\_

Address: \_\_\_\_\_ City: \_\_\_\_\_ State: \_\_\_\_\_ Zip: \_\_\_\_\_

Email (type or print): \_\_\_\_\_ Phone: \_\_\_\_\_

## Planning Jurisdiction

☐ Unincorporated Allen County

☐ Town of Grabill

☐ Town of Monroeville

☒ City of Fort Wayne

☐ Town of Huntertown

☐ City of Woodburn

## Property Information

Development Address or PIN #: Various - see file

Present Zoning : I2 Proposed Zoning : I1 Acreage to be rezoned : 4.4

Purpose of rezoning (attach additional page if necessary): \_\_\_\_\_

To implement the rezoning recommendations of the Southeast Strategy and Packard 2030 Plan

Township Name: Wayne Township Section Number: 11

Sewer Provider: City of Fort Wayne Water Provider: City of Fort Wayne

## Filing Requirements

☐ Filing fee \$1250.00 or \$350.00 for downzoning an existing SFR use to R1 Zoning

☐ Application signed by property owner(s)

☐ Boundary/ Utility Survey showing area to be rezoned

☒ Legal Description of parcel to be rezoned (**Please provide in separate word document**)

☐ Rezoning Criteria (please complete attached document)

## Acknowledgements and Signatures

- I/We understand and agree, upon execution and submission of this application, that I am/we are the owner(s) of more than 50 percent of the property described in this application; that I/we agree to abide by all provisions of the applicable Zoning Ordinance as well as all procedures and policies of the Fort Wayne and Allen County Plan Commissions as those provisions, procedures and policies related to the handling and disposition of this application; that the above information is true and accurate to the best of my/our knowledge.
- In addition, I/We hereby authorize and consent to the on-site inspection and sign posting on the property subject to this zoning application by the Department of Planning Services for the purposes of verifying the information in this application and for purposes of determining compliance with the applicable zoning ordinance.

Russell Garriott

printed name of applicant

signature of applicant

7/8/26

date

printed name of property owner

signature of property owner

date

## STAFF USE ONLY

| Received | Receipt Number | Hearing Date | Petition Number |
|----------|----------------|--------------|-----------------|
|          |                |              |                 |



## FACT SHEET

### Department of Planning Services

|                     |                   |                          |
|---------------------|-------------------|--------------------------|
| Case #REZ-2026-0032 | Bill # Z-26-09-01 | Project Start: July 2026 |
| Case #REZ-2026-0033 | Bill # Z-26-09-02 |                          |
| Case #REZ-2026-0034 | Bill # Z-26-09-03 |                          |
| Case #REZ-2026-0035 | Bill # Z-26-09-04 |                          |

|                   |   |
|-------------------|---|
| PROPOSALS:        | Rezoning Petitions REZ-2026-0032 - REZ-2026-0035 - Calhoun Proactive Rezoning   |
| APPLICANT:        | Proactive Rezoning Work Group   |
| REQUEST:          | To rezone various properties to R2/Two Family Residential, C2/Limited Commercial, UC/Urban Corridor, and I1/Limited Industrial, implementing the recommendations of the Southeast Strategy and the Packard 2030 Plan. |
| LOCATION:         | Properties generally along South Calhoun Street from Grand Street to Rudisill Boulevard, and Rudisill Boulevard from Calhoun Street to Lafayette Street – see file for specific properties                            |
| LAND AREA:        | 0.14 acres – R2/Two Family Residential<br>35.6 acres – UC/Urban Corridor<br>18.48 acres – C2/Limited Commercial<br>4.4 acres – I1/Limited Industrial<br>TOTAL: Approximately 59 acres                                 |
| COUNCIL DISTRICT: | 5 - Geoff Paddock and 6 - Rohli Booker   |
| SPONSOR:          | Fort Wayne Plan Commission   |

#### **August 10, 2026 Public Hearing:**

- Two letters and one email in support were received.
- Two residents spoke in support.
- No one spoke with in opposition or with concerns.
- Scott Myers and Patrick Zaharako were absent.

#### **August 17, 2026 Business Meeting:**

- Scott Myers and Rachel Tobin-Smith were absent.
- Karen Richards abstained from all four votes.

#### **Z-26-09-01 (REZ-2026-0032 -- C2 Zoning)**

Plan Commission Recommendation: **DO PASS**

- A motion was made by Paul Sauerteig and seconded by Rick Briley to return the ordinance with a Do Pass recommendation to Common Council for their final decision.
- **6-1-0 MOTION PASSED**

#### **Z-26-09-02 (REZ-2026-0033 – R2 Zoning)**

Plan Commission Recommendation: **DO PASS**

- A motion was made by Paul Sauerteig and seconded by Rick Briley to return the ordinance with a Do Pass recommendation to Common Council for their final decision.
- **6-1-0 MOTION PASSED**

**Z-26-09-03 (REZ-2026-0034 – UC Zoning)**

Plan Commission Recommendation: **DO PASS**

- A motion was made by Patrick Zaharako and seconded by Ryan Neumeister to return the ordinance with a Do Pass recommendation to Common Council for their final decision.
- **6-1-0 MOTION PASSED**

**Z-26-09-04 (REZ-2026-0035 – I1 Zoning)**

Plan Commission Recommendation: **DO PASS**

- A motion was made by Paul Sauerteig and seconded by Ryan Neumeister to return the ordinance with a Do Pass recommendation to Common Council for their final decision.
- **6-1-0 MOTION PASSED**

### **PROJECT SUMMARY**

This rezoning satisfies the goals and policies outlined in the Packard 2030 Plan and the Southeast Strategy Update, both adopted by Common Council. These plans, now included and incorporated as part of the All in Allen Comprehensive Plan, recommend rezoning areas to more appropriate districts to encourage more compatible development patterns and land uses that support area businesses and serve residents in the surrounding neighborhoods.

This rezoning request has been developed by the Proactive Rezoning Work Group, referenced as “Work Group”. The Work Group, consisting of Community Development’s Planning and Policy Department, and Allen County Department of Planning Services staff, was created to implement zoning recommendations from neighborhood and sub-area plans. As part of these rezoning requests, the Work Group reviews and evaluates existing and proposed land uses and development forms within the study area to determine the proposed zoning classifications.

Based on recommendations from the All in Allen Comprehensive Plan, Packard 2030 Plan, and Southeast Strategy Update along with additional analysis from the Work Group, it was determined that there are several zoning and land use conflicts present in areas zoned for general commercial and, in limited locations, general industrial uses that are inconsistent with the existing neighborhood character and development pattern. The primary land use conflicts in the C3/General Commercial zoned areas are properties used primarily for residential, personal services, neighborhood-oriented commercial, and limited commercial land uses. Rezoning areas to zoning districts more appropriate to existing development types will help to stabilize these areas, encourage desired land uses, and prevent the encroachment of incompatible commercial and industrial uses. A majority of the corridor is identified as mixed urban commercial corridor on the All in Allen Generalized Future Land Use map.

As part of the public outreach for this rezoning request, the Work Group began with an informal meeting of the affected neighborhood association representatives to introduce them to the project and field any initial questions or concerns. The Work Group then hosted two open house sessions on May 7, 2026, from 11:00 a.m. to 1:00 p.m. and from 5:30–7:00 p.m. at Blue Jacket, located at 2826 South Calhoun Street, which is within the rezoning area. The open house was attended by more than 30 residents and business owners. Postcards were mailed to property owners in the affected area in advance of the open house. Prior to the open house, staff canvassed the study area to distribute flyers to businesses. This approach allowed staff to have in-depth conversations with several property/business owners about the rezoning for their specific property. Outreach materials were produced in English, Spanish, and Burmese to reach the diverse community along the South Calhoun corridor.

Digital outreach included a dedicated page on the Engage Fort Wayne website <https://engage.cityoffortwayne.org/south-calhoun-rezoning>. The Engage site serves as a virtual open house that informs the public about the rezoning and timeline, has an interactive map and provides direct contacts to the staff team. Postcards and flyers used throughout the engagement process included the website link and QR code to the Engage Page. As of July 7th, 2026, there have been 589 visits to the webpage. Prior to and after the open house, additional one-on-one meetings and correspondence took place with several business and property owners to discuss the rezoning. The draft rezoning map was amended based on input received at the open house and in conversations with individual property owners.

The proposed rezoning will have no adverse impact on the current conditions in the area or the uses in the area.

## **COMPREHENSIVE PLAN REVIEW**

### **Future Growth and Development Map, Goals, and Strategies**

The project site is located within the Priority Investment Area; the following Goal and Strategies would be applicable:

- **LUD1** -- Encourage compatible infill development and redevelopment in the Urban Infill and Priority Investment Areas
- **LUD1.1** -- Explore new zoning classifications, updated development regulations, and other tools to encourage compatible infill development and redevelopment.

### **Overall Land Use Policies**

Staff determined the following Land Use Policies would be applicable and supportive of this request:

- **LUD Policy 2** -- Promote complete neighborhoods through sustainable development, preservation, and growth by encouraging and enhancing mixed use neighborhood areas
- **LUD Policy 4** -- Nonresidential development which is adjacent to residential neighborhoods should be limited to lower intensity neighborhood commercial uses.
- **LUD Policy 7** -- Encourage compatible adaptive reuse of vacant, obsolete, or underutilized nonresidential buildings.

### **Generalized Future Land Use Map**

The project site is located within the Mixed Urban Commercial Corridor, Traditional Neighborhood, and Community Commercial designations.

### **Overall Land Use Related Action Steps**

Staff determined the following recommendations would be applicable and supportive of this proposal:

- **HN1.1** -- Promote the creation of complete neighborhood areas through compact development, increased density, and infill.
- **ED 1.2.3** -- Identify gateways and corridors to target for proactive land use planning, beautification efforts, and appropriate context-sensitive development and redevelopment.
- **ED1.3** -- Support business development and expansion, and new business attraction.
- **ED1.3.2** -- Identify barriers to the development and expansion of businesses and explore the creation of new incentives and programs to address identified barriers.

### **Other Applicable Plans**

The rezoning request satisfies the following goals and policies of the Packard 2030 Plan (2023) and the Southeast Strategy Update (2021):

Packard 2030 Plan:

Goal 4: Enhance, improve and protect neighborhood character and property values through the application of appropriate zoning tools and improved enforcement of zoning ordinance provisions.

- 4.1. Encourage the application of Urban Corridor (UC) designation to specific locations to enhance and preserve existing urban scaled, pedestrian-oriented, mixed-use corridors.
- 4.2. Ensure screening and buffering standards are consistently enforced on commercial properties adjacent to residential-zoned neighborhoods.
- 4.4. Evaluate zoning and land-use conflicts in the Packard Area and Prioritize areas for zoning district modifications

Southeast Strategy Update:

Community & Pride:

- Zoning classifications should be compatible with existing land uses and development patterns in developed areas.
- Nonresidential development adjacent to residential neighborhoods should contain lower intensity, neighborhood-oriented uses that focus on the needs of the surrounding community.
- Lower intensity neighborhood-oriented commercial zoning districts should be used as a buffer between residential uses and higher intensity commercial and industrial uses.
- Enhance and preserve existing urban-scaled, pedestrian-oriented, mixed-use corridors through application of Urban Corridor (UC) zoning.
- Infill development and redevelopment in existing residential and commercial areas should respect and complement historic and surrounding development patterns, including mix of uses, lot sizes, development standards, and building forms.

**PUBLIC HEARING SUMMARY:**

Presenter: Russ Garriott, representing the Proactive Rezoning Workgroup, presented the request as outlined above.

Public Comments:

Kody Tinnel (1310 W Foster Pkwy): Supports rezoning; commends the work being completed; aligns with goals, etc.

Tony Hudson – Blue Jacket Inc. (2826 & 2001 S Calhoun St): Supports rezoning; commends the planners and their work; excited about the rezoning.

**BUSINESS MEETING FOLLOW-UP:**

Following the public hearing staff was contacted by the property owner of 2902 South Calhoun. The existing business is a printing and office support company, which would fit in either C3 or UC zoning; however, the owner has plans to use a portion of the building for his custom motorcycle repair and design work, which would be permitted now, under the C3 zoning classification. He would prefer to remain C3, to establish this use. This option was presented to the Plan Commission and they voted to remove the property from the proposal. All other properties remain included, as advertised.

**BILL NO. Z-26-09-04**

**REPORT OF COMMITTEE ON REGULATIONS**  
**September 22, 2026**

***Rohli Booker Chair***




***Scott Myers Co-Chair***

***All Council Members***


An Ordinance amending the City of Fort Wayne Zoning Map No. M-02 (Sec. 11 of Wayne Township)

*To rezone 4.4 acres from I2/General Commercial to I1/Limited Industrial at 1601, 1609 and 1717 S Calhoun St and at 131 and 136 Murray St*

**COMMITTEE ON REGULATIONS HAVE HAD SAID Ordinance under consideration and beg leave to report back to the Common Council that said Ordinance**
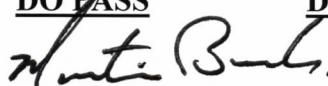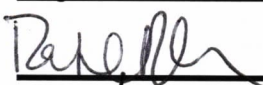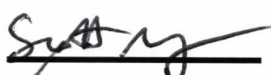
| <u>COUNCIL MEMBER</u> | <u>DO PASS</u>                                                                      | <u>DO NOT PASS</u> | <u>ABSTAIN</u> |
|-----------------------|-------------------------------------------------------------------------------------|--------------------|----------------|
| <u>BENDER</u>         |   |                    |                |
| <u>BOOKER</u>         |  |                    |                |
| <u>CHAMBERS</u>       |  |                    |                |
| <u>ENSLEY</u>         |  |                    |                |
| <u>FREISTROFFER</u>   |  |                    |                |
| <u>HARTMAN</u>        |  |                    |                |
| <u>JEHL</u>           |  |                    |                |
| <u>MYERS</u>          |  |                    |                |
| <u>PADDOCK</u>        |  |                    |                |

**JOHN D. MCGAULEY**  
**CITY CLERK**

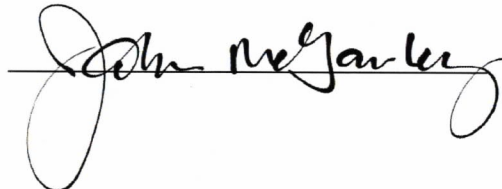

Public Hearing Date: N/A

Read the first time in full and on motion by Councilperson Booker.

Read the second time by title and referred to the Regulations Committee.

Read the third time in full and on motion by Councilperson Booker, placed on passage by the following vote:

| <u>TOTAL VOTES</u> | <u>AYES</u>                         | <u>NAYS</u>              | <u>ABSTAINED</u>         | <u>ABSENT</u>            |
|--------------------|-------------------------------------|--------------------------|--------------------------|--------------------------|
| BENDER             | <input checked="" type="checkbox"/> | <input type="checkbox"/> | <input type="checkbox"/> | <input type="checkbox"/> |
| BOOKER             | <input checked="" type="checkbox"/> | <input type="checkbox"/> | <input type="checkbox"/> | <input type="checkbox"/> |
| CHAMBERS           | <input checked="" type="checkbox"/> | <input type="checkbox"/> | <input type="checkbox"/> | <input type="checkbox"/> |
| ENSLEY             | <input checked="" type="checkbox"/> | <input type="checkbox"/> | <input type="checkbox"/> | <input type="checkbox"/> |
| FREISTROFFER       | <input checked="" type="checkbox"/> | <input type="checkbox"/> | <input type="checkbox"/> | <input type="checkbox"/> |
| HARTMAN            | <input checked="" type="checkbox"/> | <input type="checkbox"/> | <input type="checkbox"/> | <input type="checkbox"/> |
| JEHL               | <input checked="" type="checkbox"/> | <input type="checkbox"/> | <input type="checkbox"/> | <input type="checkbox"/> |
| MYERS              | <input checked="" type="checkbox"/> | <input type="checkbox"/> | <input type="checkbox"/> | <input type="checkbox"/> |
| PADDOCK            | <input checked="" type="checkbox"/> | <input type="checkbox"/> | <input type="checkbox"/> | <input type="checkbox"/> |

DATED: September 22, 2026


  
JOHN D. MCGAULEY, CITY CLERK

Passed and adopted by the Common Council of the City of Fort Wayne, Indiana, as

Zoning Ordinance No. Z-26-09-04 on the 22nd day of September, 2026

ATTEST:


  
JOHN D. MCGAULEY  
CITY CLERK

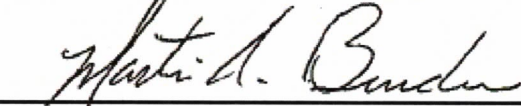  
PRESIDING OFFICER

Presented by me to the Mayor of the City of Fort Wayne, Indiana, on the 23rd of September 2026, at the hour of 1:10 o'clock P.M. E.S.T.

  
JOHN D. MCGAULEY, CITY CLERK

Approved and signed by me this 23rd day of September 2026, at the hour of 4:03 o'clock pm E.S.T.

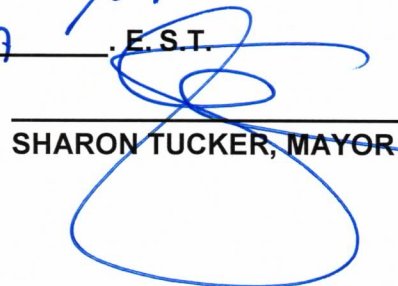  
SHARON TUCKER, MAYOR

Fort Wayne Indiana  
Office of the City Clerk

SEP 23 2026  
RECEIVED